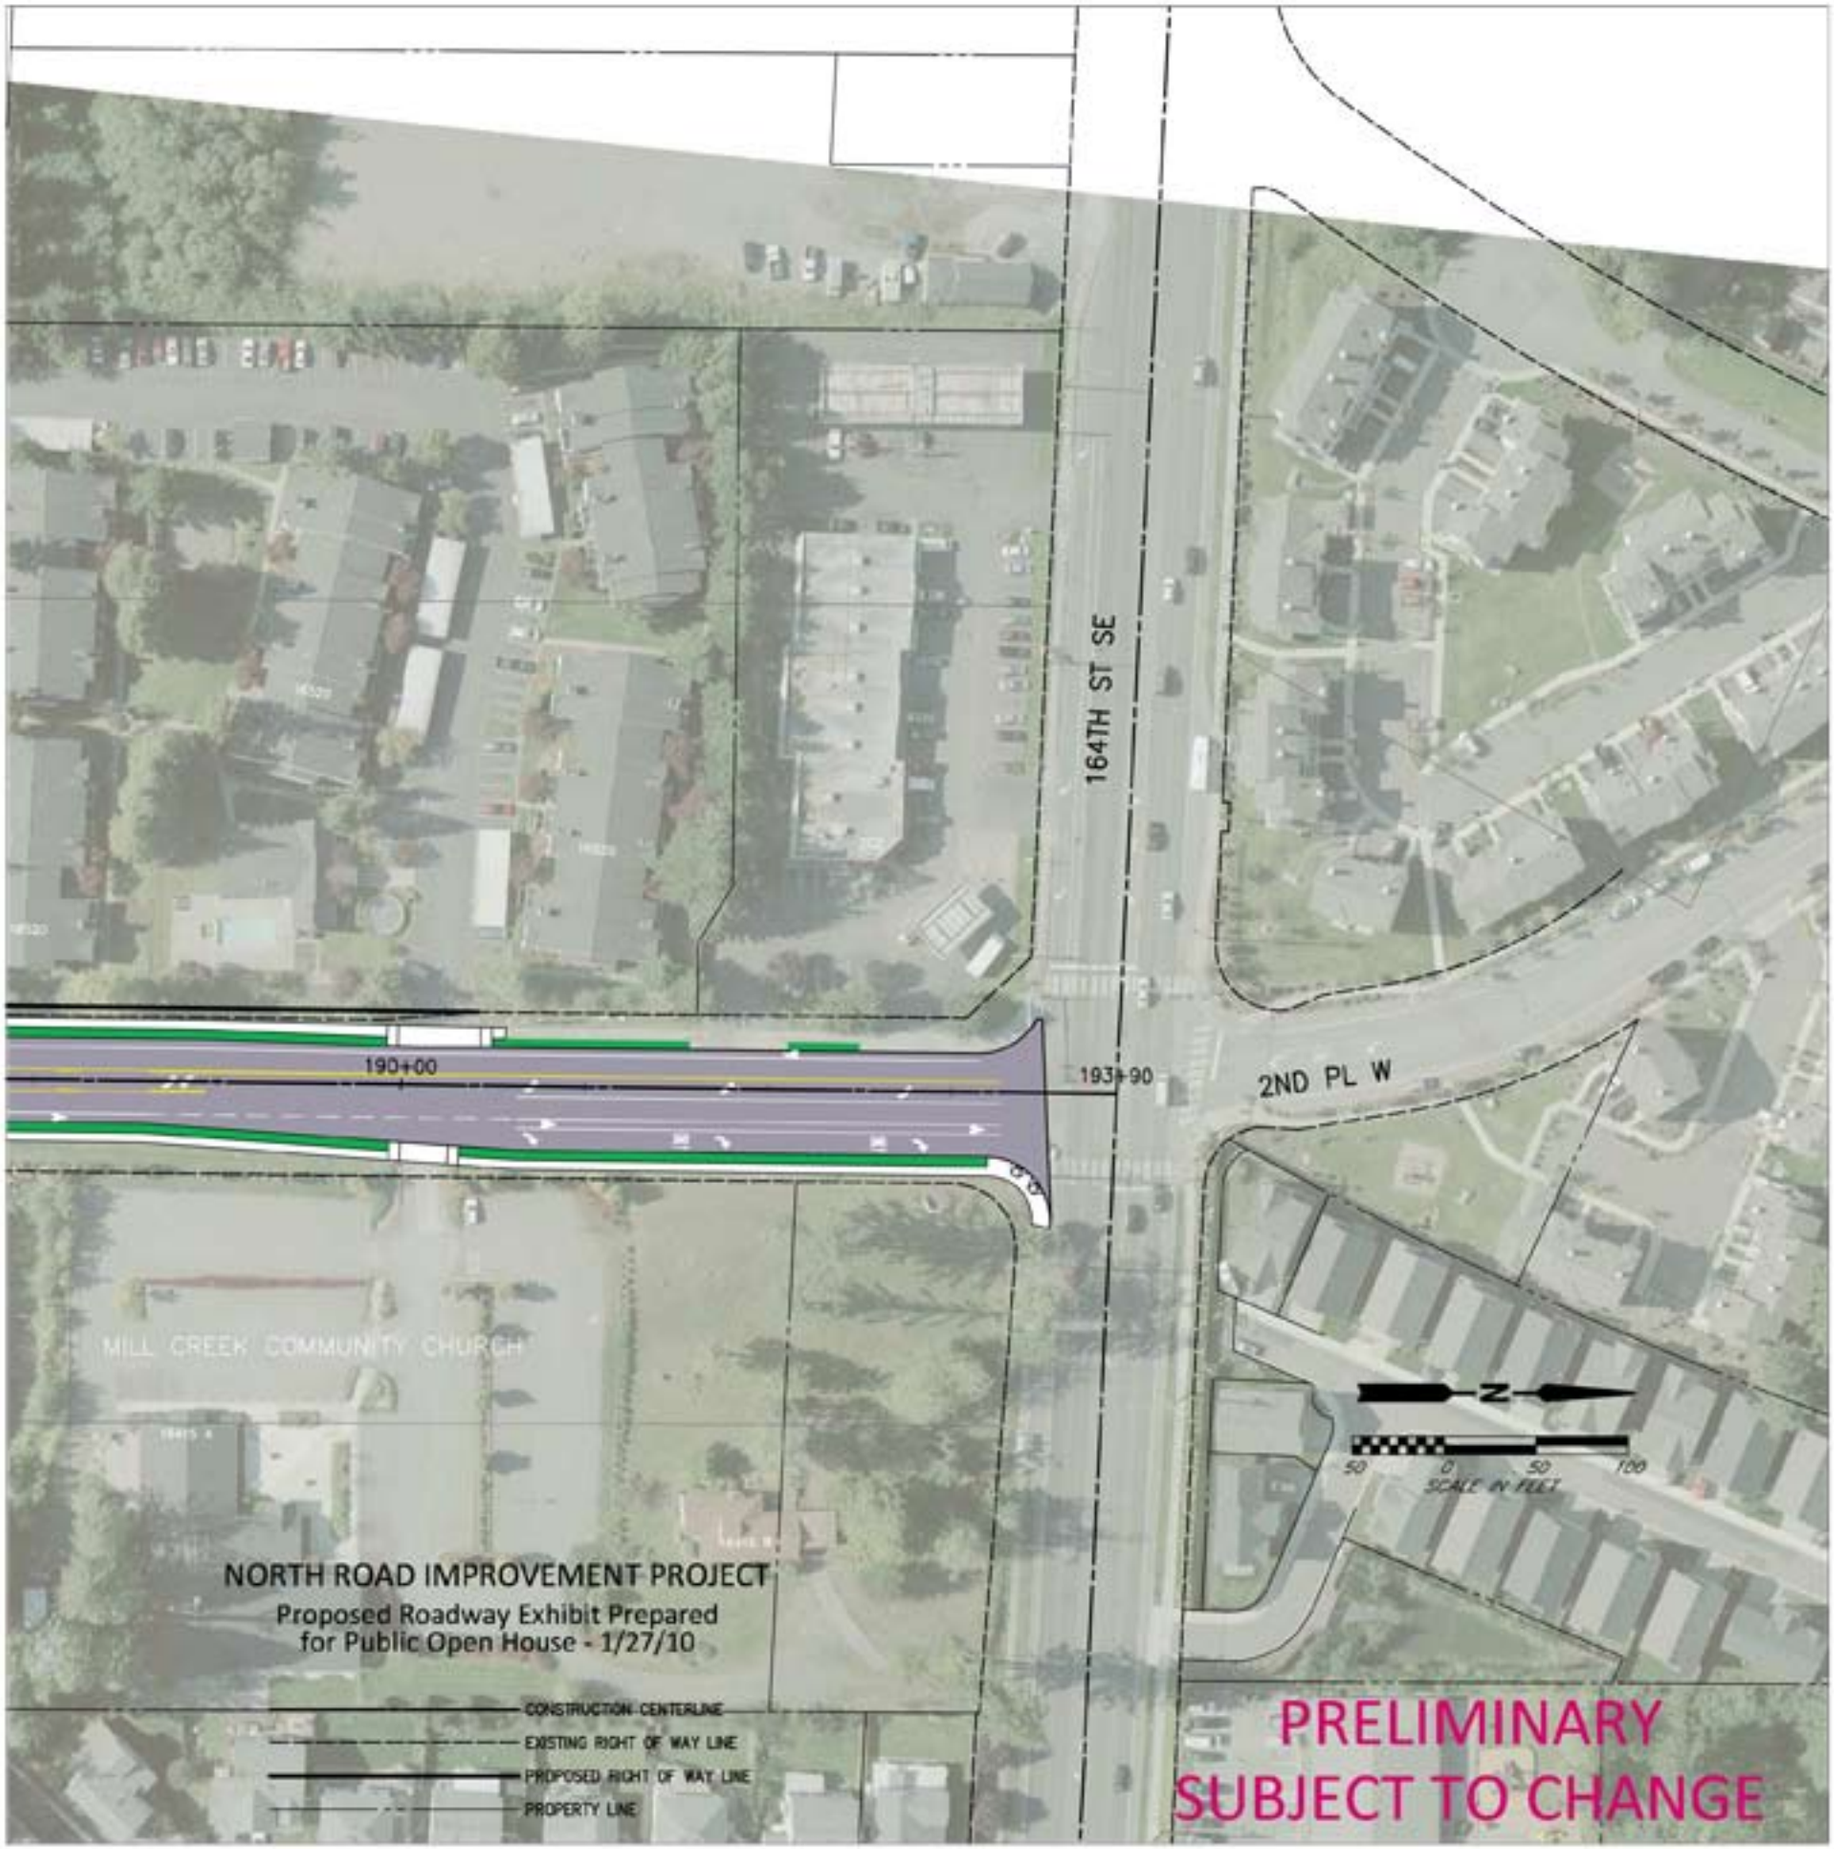
164TH ST SE
2ND PL W
190+00
193+90
MILL CREEK COMMUNITY CHURCH
N
50 0 50 100
SCALE IN FEET
NORTH ROAD IMPROVEMENT PROJECT
Proposed Roadway Exhibit Prepared
for Public Open House - 1/27/10
CONSTRUCTION CENTERLINE
EXISTING RIGHT OF WAY LINE
PROPOSED RIGHT OF WAY LINE
PROPERTY LINE
PRELIMINARY
SUBJECT TO CHANGE